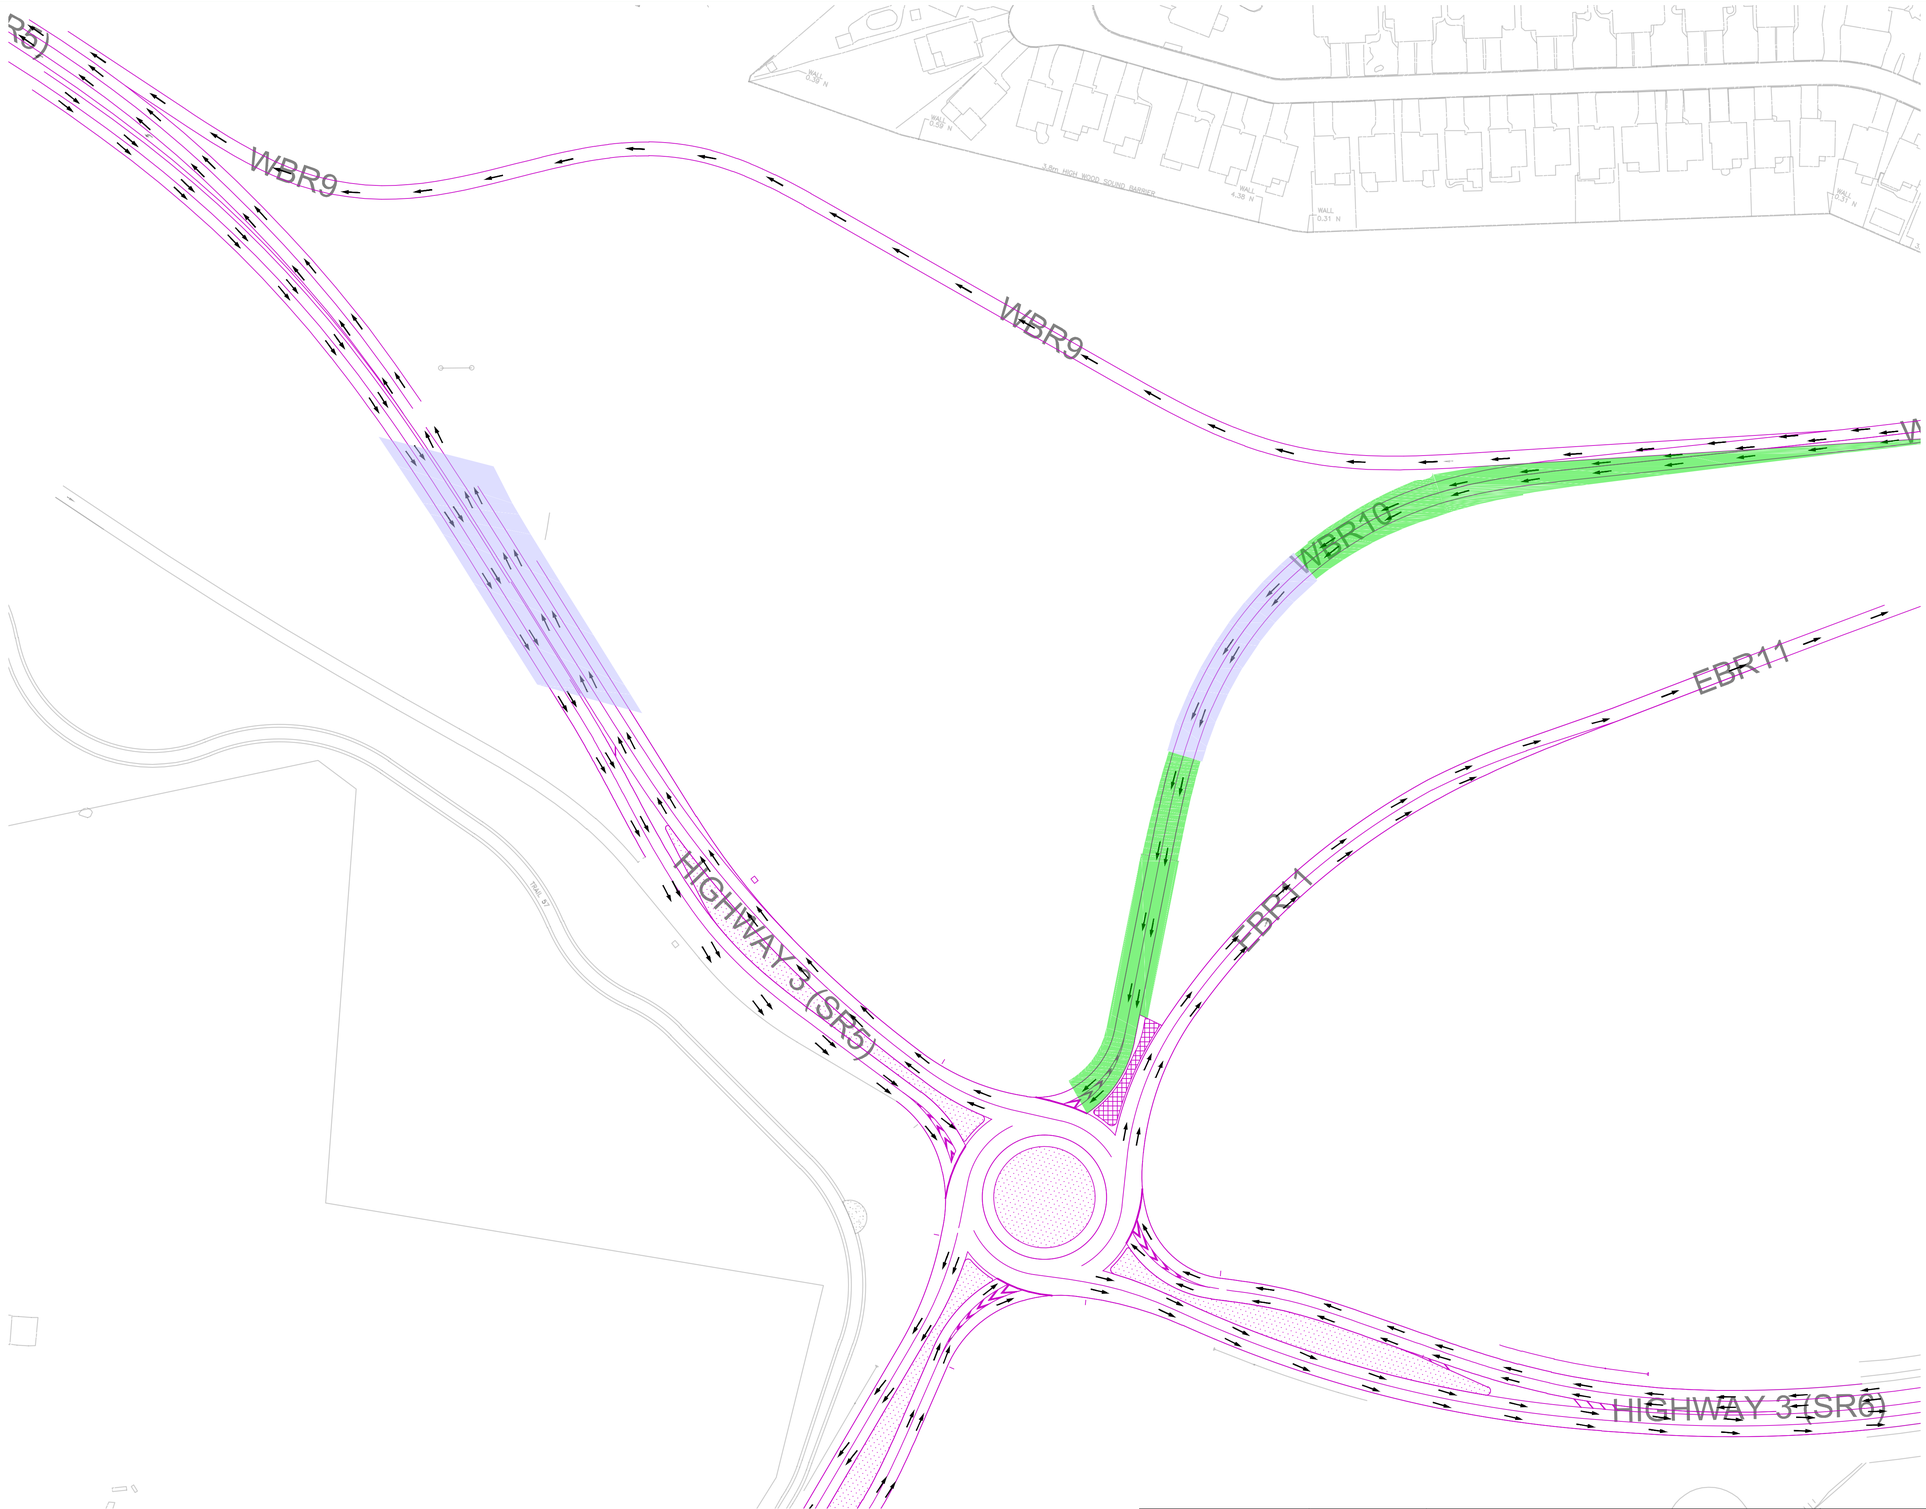

PARKWAY INFRASTRUCTURE CONSTRUCTORS
acciona Infraestructuras | DRAGADOS | FLUOR

SCALE: NTS	WBR9-WBR10-Roundabout						SHEET #:
DATE	REVISION HISTORY						NOTES
	REV.	DATE	STATUS	PR	CH	AP	
	0	MM/DD/YYYY	ISSUED FOR INFORMATION	BC	AC	CU	
DOCUMENT #							1

DATE PLOTTED: 12/18/2014 2:15:27 PM
FILE LOCATION: C:\Users\vpaz\Desktop\2014_12_18_Traffic_Page_-_WBR10-Roundabout.dwg